APPENDIX D

All dimensions to be checked on site before commencement of works. Do not scale from this drawing. Any discrepancies are to be notified to the Architect/Designer immediately IF IN DOUBT - ASK! Unless otherwise stated all dimensions are given in millimetres.

revisions:

W: 08.10.19 updated to add public terrace and proposed new car park
X&Y: 11.05.20 paths, planting & terrace updated
Z: 20.10.20 disabled parking moved; highways entrance dimensions shown

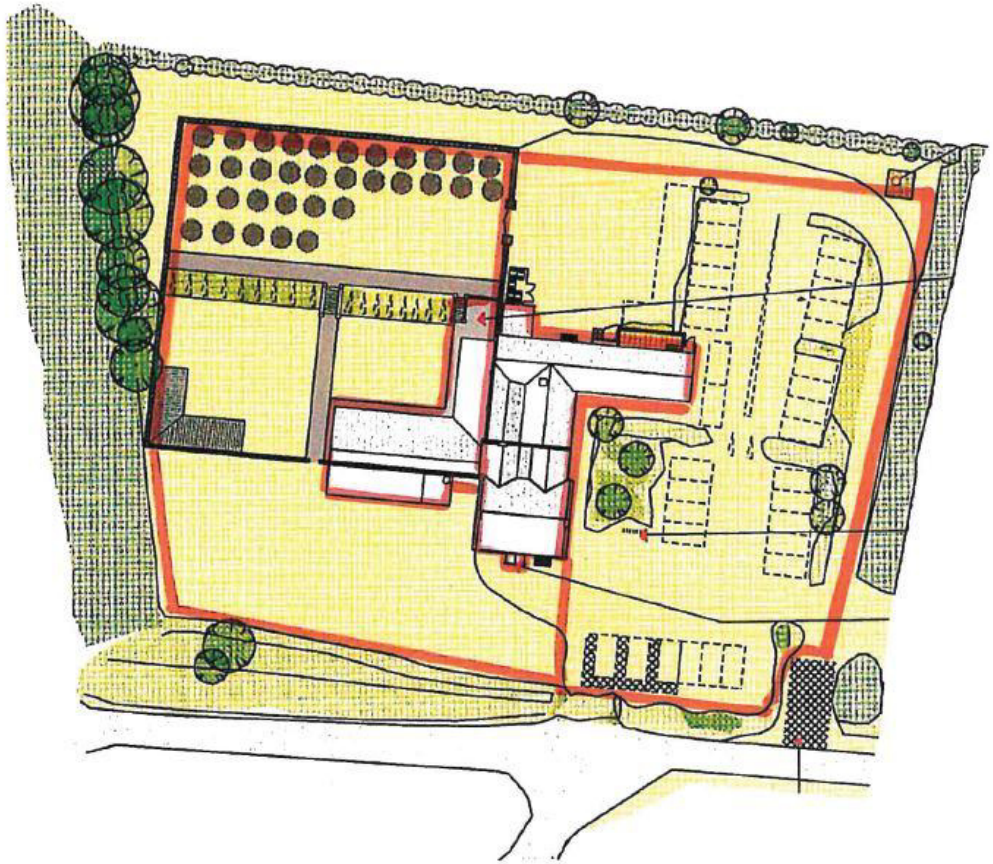

NB: fire appliance access to be finalised

WHITWORTH HOWELL LTD

Client: Mr I Brake

Suffield Arms
Station Road Thorpe Market

Sheet: Proposed Site Plan

Drawing No:	G111	003	Z

scale: 1:500 @A3
date: 09.06.16
drawn: ep check:

Unit 15 Spaces Business Park
Ingate Place, London SW8 3NS
0207 501 1057
www.whitworthhowell.co.uk
info@whitworthhowell.co.uk

© ALL DRAWINGS AND WRITTEN MATERIAL HEREIN CONSTITUTE THE ORIGINAL AND UNPUBLISHED WORK OF THE ARCHITECT/DESIGNER, AND THE SAME MAY NOT BE DUPLICATED, USED, OR DISCLOSED WITHOUT THE WRITTEN CONSENT OF THE ARCHITECT/DESIGNER.

proposed site plan 1 : 500

0 10 20 30 40 50m

scale 1:500